

MONUMENT RECORD
State of Indiana - County of Monroe

Section: 20

Township: 8 North


Range: 1 West

Corner ID: Per G-13

Monument Description & Remarks: 5/8" Rebar with cap, "BLED SOE TAPP PC, SO 92000004", perpetuated corner. Survey Sign 4.5ft above ground at pt. B

References On File: Michael W. Friley recovery tie drawing, Monument Record (1994), and Kevin P. Enright recovery tie drawing, Monument Record (1993), on file in Surveyor Office

RECOVERY TIE DRAWING
Field Book 40 Page No. 19

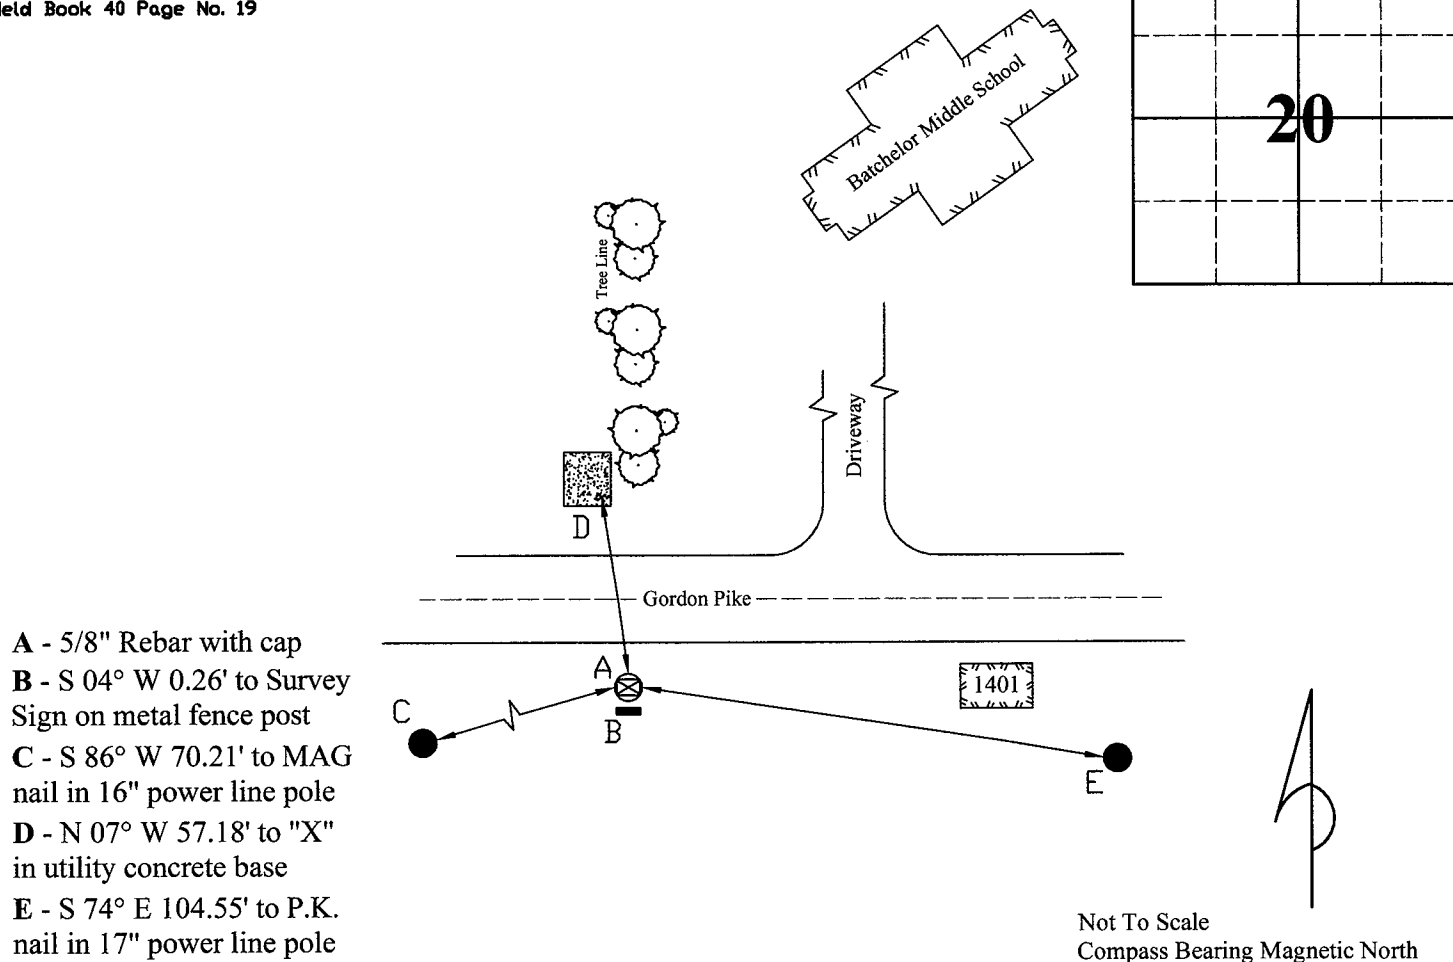

- A - 5/8" Rebar with cap
- B - S 04° W 0.26' to Survey Sign on metal fence post
- C - S 86° W 70.21' to MAG nail in 16" power line pole
- D - N 07° W 57.18' to "X" in utility concrete base
- E - S 74° E 104.55' to P.K. nail in 17" power line pole


Not To Scale
Compass Bearing Magnetic North

I, Kevin P. Enright, Monroe County Surveyor, hereby certify that this document was prepared under my direction in accordance with the provisions of section 36-2-12-11 of the Indiana Code; and the above data is given under my hand and seal this 28th day of November, 2007.

Kevin P. Enright

Administered by the Monroe County Surveyor Review Board

Date: 12/14/2010

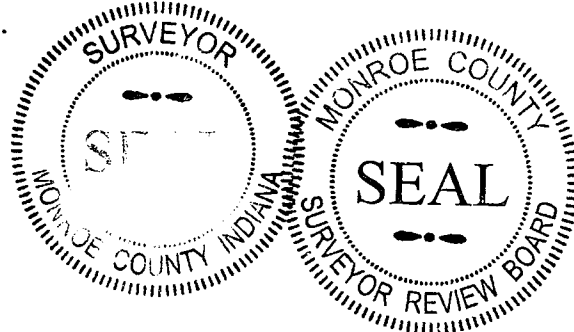

MONUMENT RECORD

State of Indiana - County of Monroe

Section: 17

Township: 8 North

Range: 1 West


Corner ID: Per G-13

Monument Description & Remarks: Found 5/8" Rebar w/"Mundy" red cap at South 1/4 corner of section. Corner witnessed May 12, 1994 (field book 94-01, page 17) had been bulldozed; reset by Mundy. One old tie (point D) found intact. Rebar is 9' south of blacktop (southern edge of Gordon Pike).

RECOVERY TIE DRAWING

Field Book 97-02 Page No. 66

USGS Clear Creek Quad

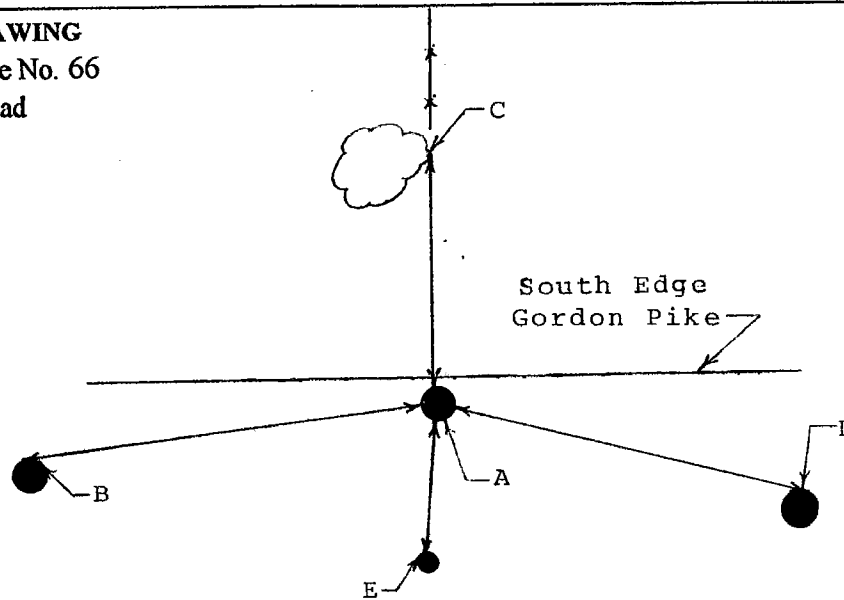

A - 5/8" Rebar w/"Mundy" red cap

B - South 83 degrees West, 72.12' from rebar
PK nail in 11" powerline pole

C - North 00 degrees East, 54.20' from rebar
PK nail in 14" Ironwood

D - South 76 degrees East, 104.41' from rebar
PK nail in 14" powerline pole


E - South 05 degrees West, 18.90' from rebar
4" fiber optics post

Not To Scale

Compass Bearing Magnetic North

I, Kevin P. Enright, Monroe County Surveyor, hereby certify that this document was prepared under my direction in accordance with the provisions of Section 36-2-12-11 of the Indiana Code; and the above data is given under my hand and seal this 29th day of July, 1997.

Kevin Enright

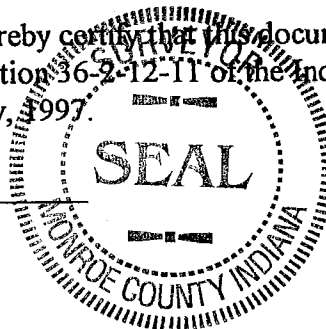

Administered by *Surveyor*
Review Board

Indiana R.L.S. No. _____

MONUMENT RECORD


Corner I.D. #

G-13

STATE OF INDIANA - COUNTY OF MONROE

Section Seventeen (17), Township 8 North, Range 1 West

Monument Description & Remarks: Found 1/2" Rebar w/plastic cap 3.5' South
of centerline of 10' gravel lane. Rebar was 1" under gravel; plastic cap
is damaged, unreadable. South 1/2 mile corner.

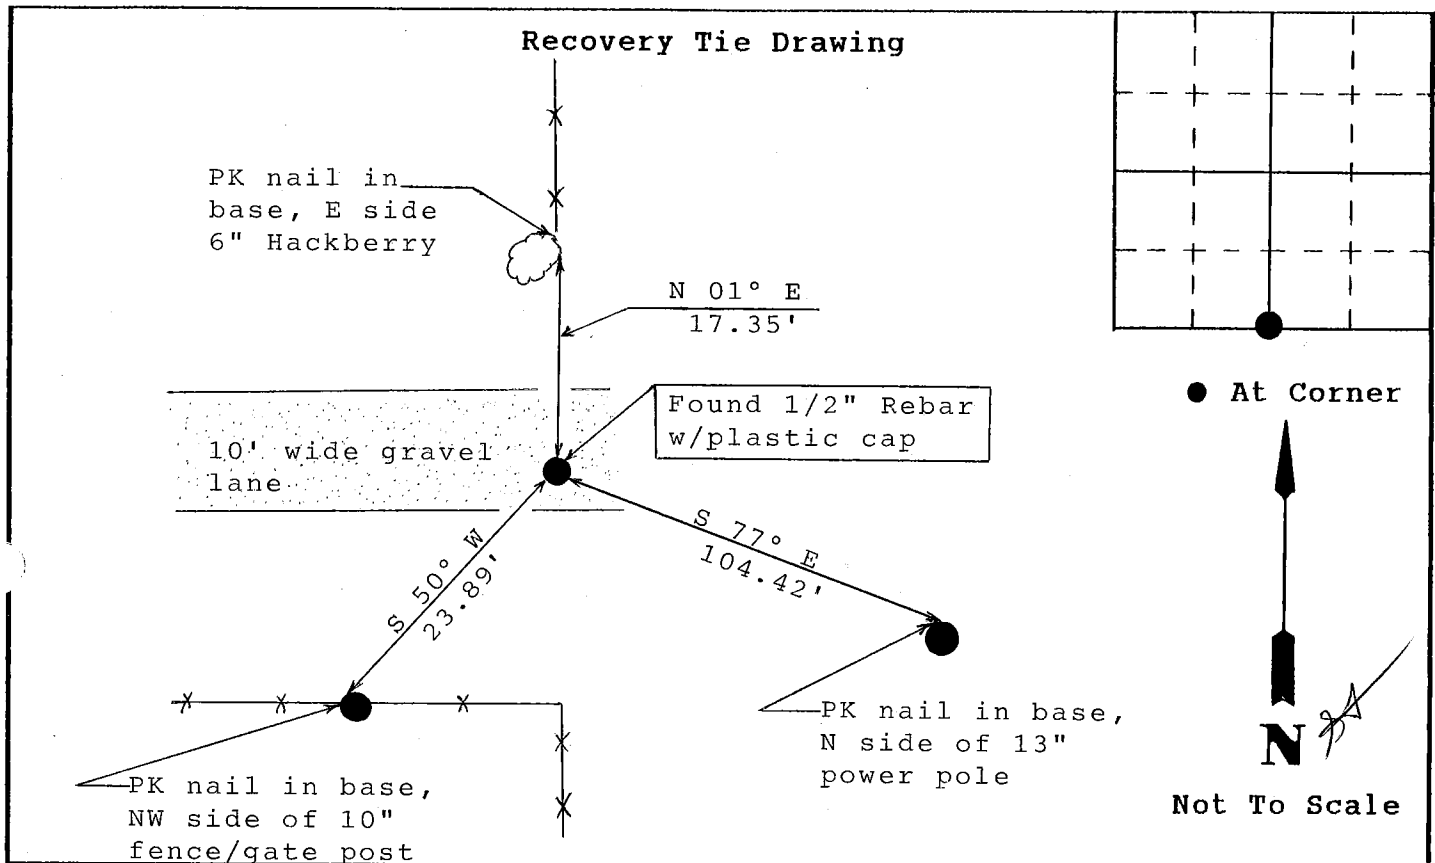

State of Indiana

County of MONROE

I, Michael W. Friley, County Surveyor, hereby certify that this document was prepared under my direction in accordance with the provisions of Section 17-3-64-4 through 17-3-64-8 of the Indiana Code, being Acts of 1965, Chapter 319; and the above data is given under my hand and seal this 12th day of May, 1994 A.D.

Space
Reserved For
Recording
Officer

Indiana Registered Land Surveyor No. _____ or

Monroe County Surveyor's Office

United States Government Agency

Monroe County Surveyor

Title

Field Book:

94-01

Page:

17